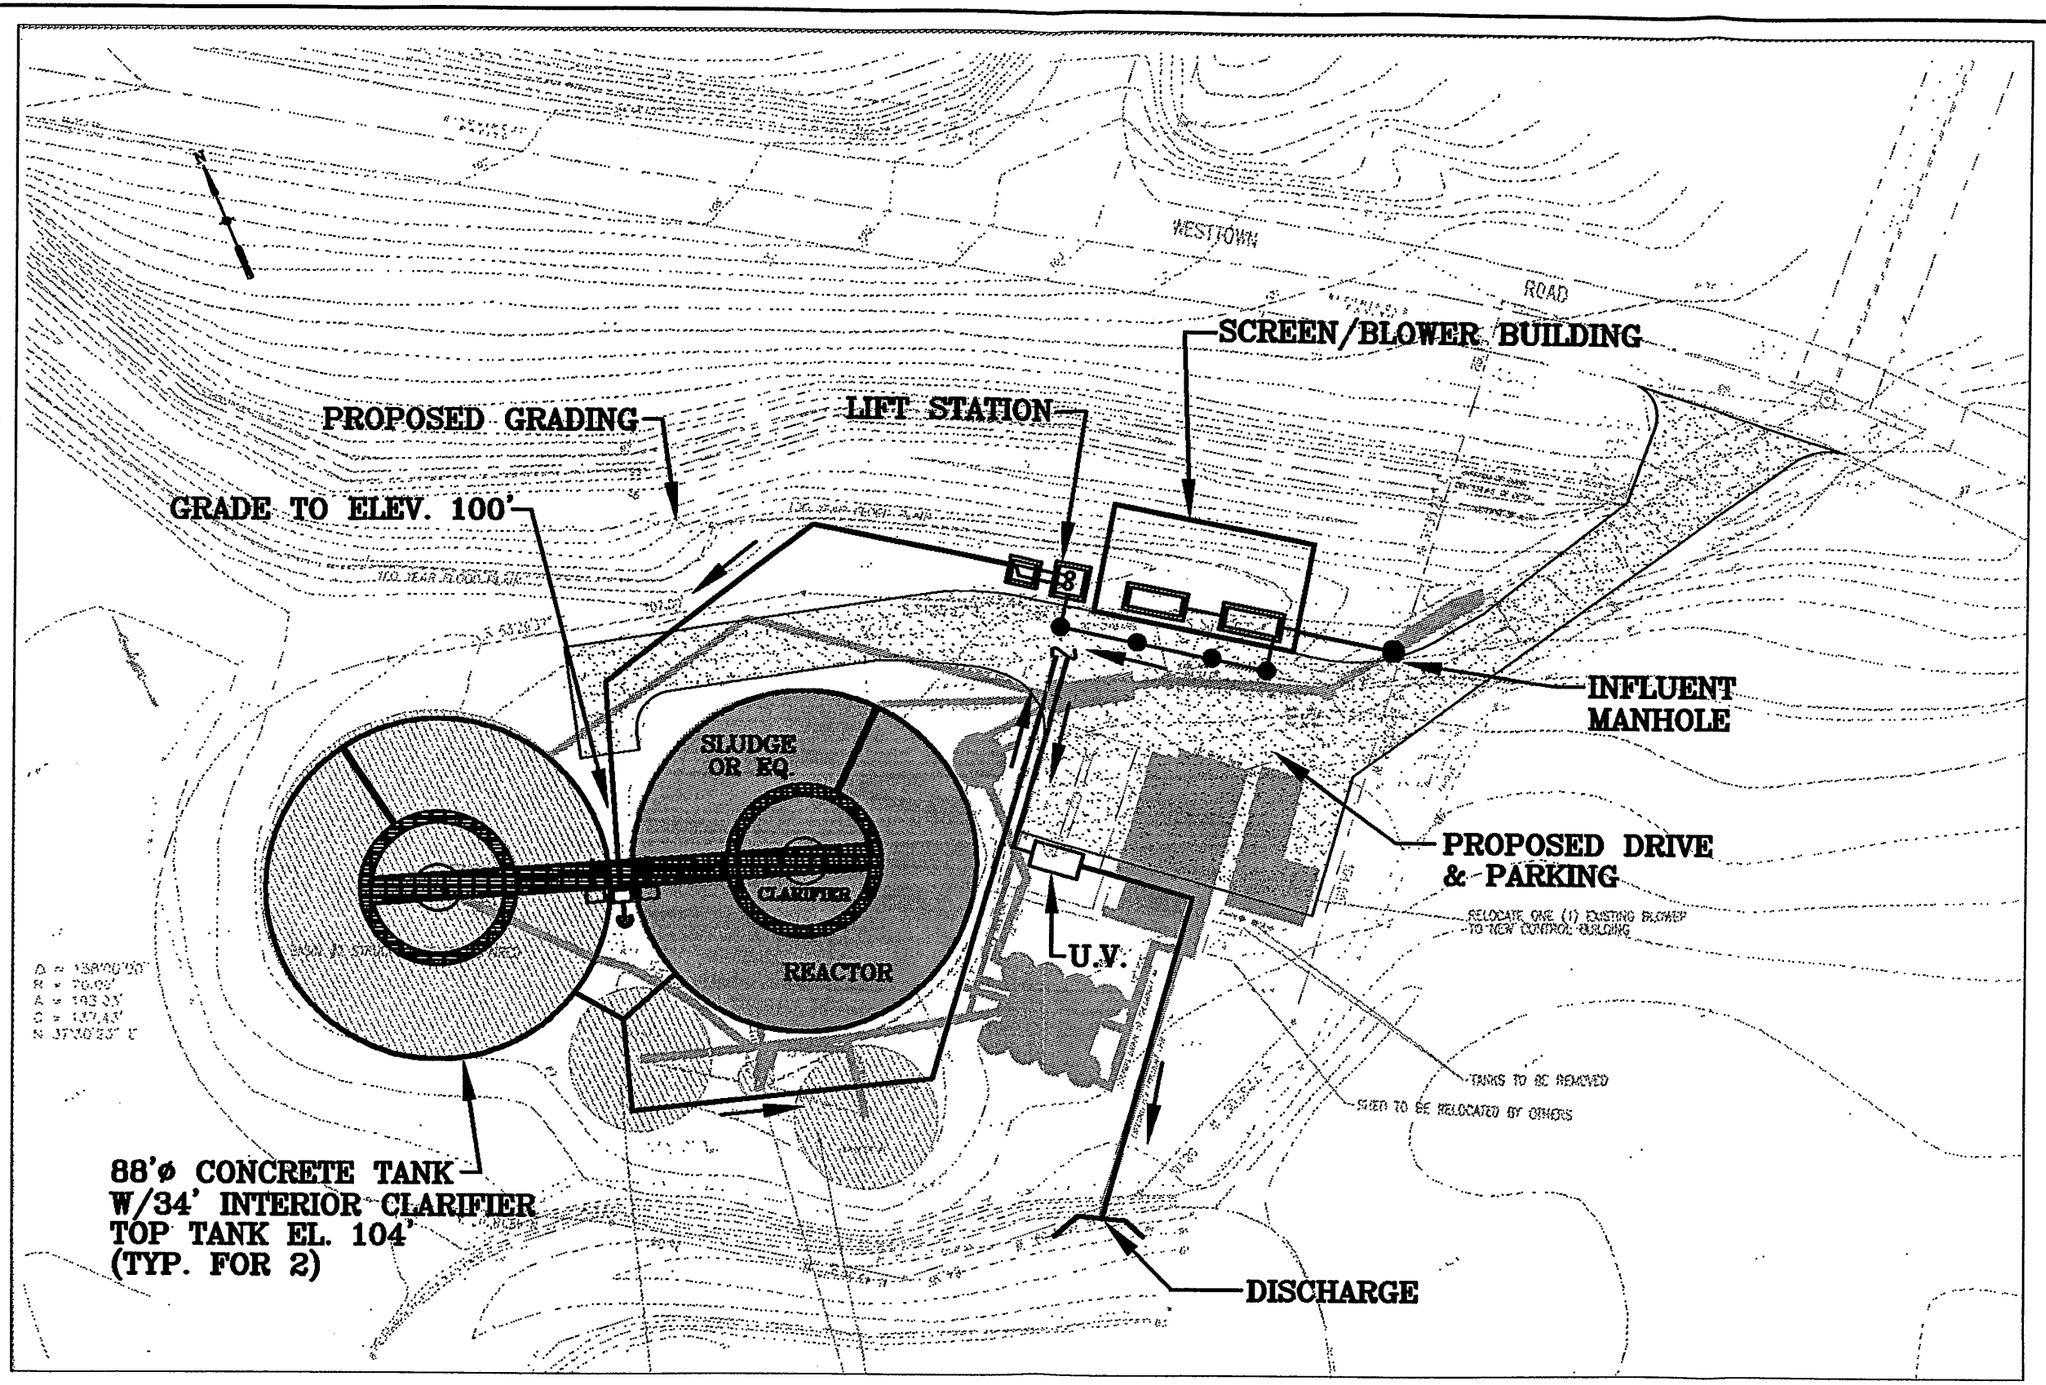

WARNING
0 1/2 1
IF THIS BAR DOES NOT MEASURE 1" THEN DRAWING IS NOT TO SCALE

URS	1200 Philadelphia Pike Wilmington, DE 19809 Tel: 302.791.0700 Fax: 302.791.0708	SCALE 1" = 40' DESIGNED MFP DRAWN DPK CHECKED PEER REVIEWED DATE 8/22/00	SITE PLAN IMPROVEMENTS TO WESTTOWN–CHESTER CREEK WWTP	REVISION 0 PROJECT DRAWING DWG. VI–I